





GURMITKAL TOWN

PROPOSED ROAD NETWORK GRID PLAN

KEY MAP

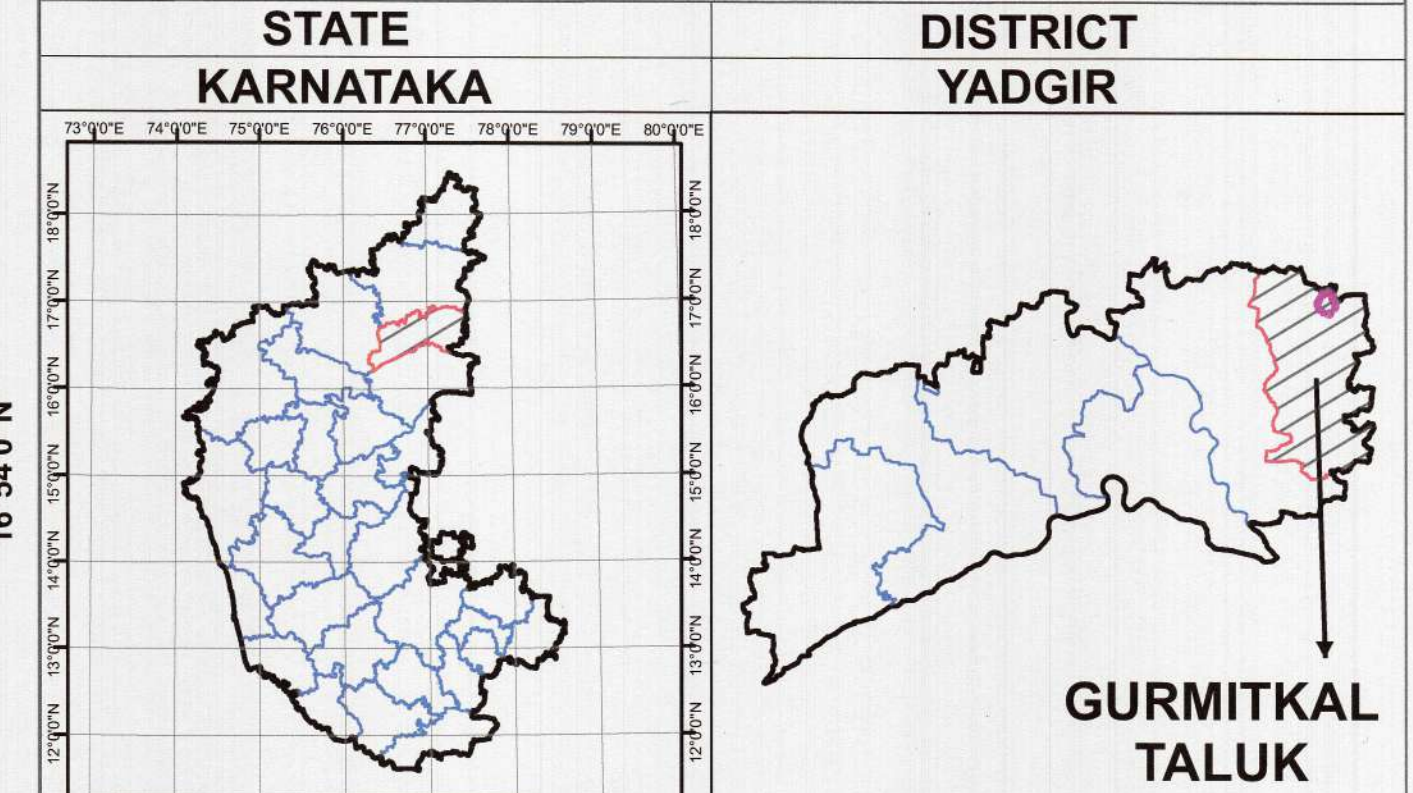

Legend

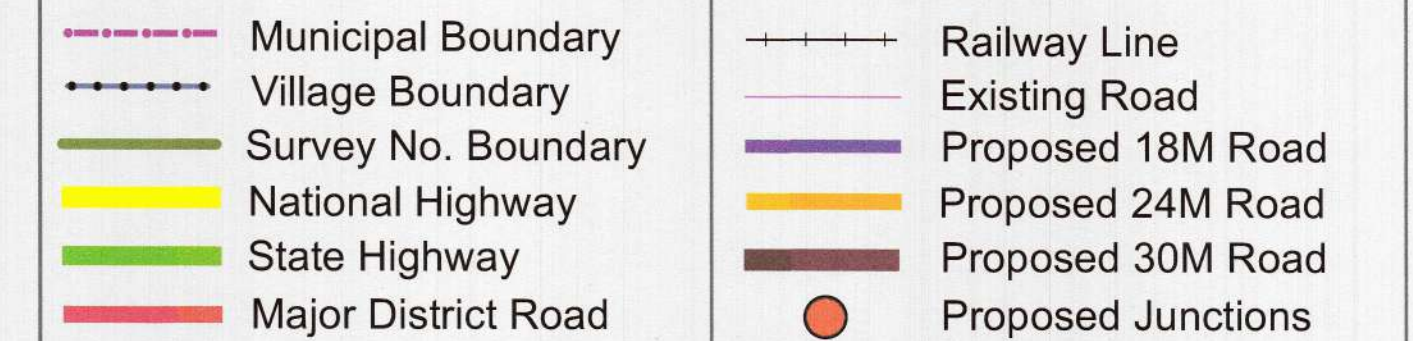

Map Specification:

1. Municipal Area of the town - 11.88 Sq.km
2. Road Grid area considered beyond Municipal Boundary - 32.07 Sq.km
3. Proposed 30m wide road(ring road) - length - 22.72 km,
4. Proposed 24m wide road - length - 6.40 km
5. Proposed 18m wide road - length - 60.16 km

Planning Framework and Criteria Adopted for Preparation of the Road Grid Network

- The Road Grid Network Plan has been prepared in accordance with the provisions of Section 4-K(10)(b) of the Karnataka Town and Country Planning Act, 1961, to facilitate orderly and sustainable future development.
- The proposed road grid network is designed to provide a structured framework for future planned development by improving accessibility, ensuring efficient traffic movement and distribution, and facilitating coordinated urban growth around the town.
- The Road Grid Network covers the town and an area extending up to 2 km beyond the municipal limits, considering the anticipated growth and expansion of urban activities.
- Existing National Highways, State Highways, Major District Roads, and other major roads passing through the town have been integrated into the proposed network to ensure continuity, regional connectivity, and future accessibility.
- To enhance connectivity and provide an efficient circulation network, a grid-based road pattern has been proposed. The grid sizes vary according to local conditions and include modules such as 1.0 km x 1.0 km, 0.75 km x 0.75 km, 0.50 km x 0.50 km, 1.0 km x 0.75 km, 1.0 km x 0.50 km, and 0.75 km x 0.50 km, among other suitable combinations.
- Based on the existing road infrastructure and projected development requirements, the following roads for Arterial and Sub-Arterial hierarchy has been proposed:
 - 30 m Right of Way (ROW)- Ring Road
 - 24 m Right of Way (ROW)
 - 18 m Right of Way (ROW)

ಸರ್ಕಾರಿ ಆದೇಶ ಸಂಖ್ಯೆ: ಸಿಆರ್‌ಪಿ/ಎಸ್‌ಸಿ/ಬೆಂಗಳೂರು/೨೦೧೬/೨೩
ದಿನಾಂಕ: ೨೨/೦೮/೨೦೧೬ ರಲ್ಲಿ ಸೂಚಿಸಿರುವ
ವಿಧಾನಗಳ ಅನ್ವಯ, ಕಾರ್ಪೊರೇಷನ್ ಮತ್ತು ಗ್ರಾಮಪಂಚಾಯತ್
ಮೇಲಣವಾ ಕಾಯ್ದೆ, ೧೯೬೧ರ ಕಲಂ ೪೮ (೧೦) (ಎ) ರಾ
ಪರಿಣಾಮವಾಗಿ GIS Based Road Network Grid
Plan ನಿ ಸಿದ್ಧರಾ ಕಾಯ್ದೆ, ಕಲಂ 13(1) ರಲ್ಲಿ ಸರ್ಕಾರದಿಂದ
ಅನುಮೋದನೆ ನೀಡಲಾಗಿದೆ.



(ಅಹ್ಲಾ ಕೆ.)
೨೨/೦೮/೨೦೧೬
ಸರ್ಕಾರದ ಅಧೀನ ಅಧಿಕಾರಿ
ಅಧ್ಯಕ್ಷರು ಪ್ರಾಧಿಕಾರ ಹಿ ಸಂದರ್ಭಕ್ಕೆ
ಸಾರ್ವಜನಿಕ ಇಲಾಖೆ